




Project Tullie


Phase 3 Digital Space Technical Layout

May 2026

Gallery Plan

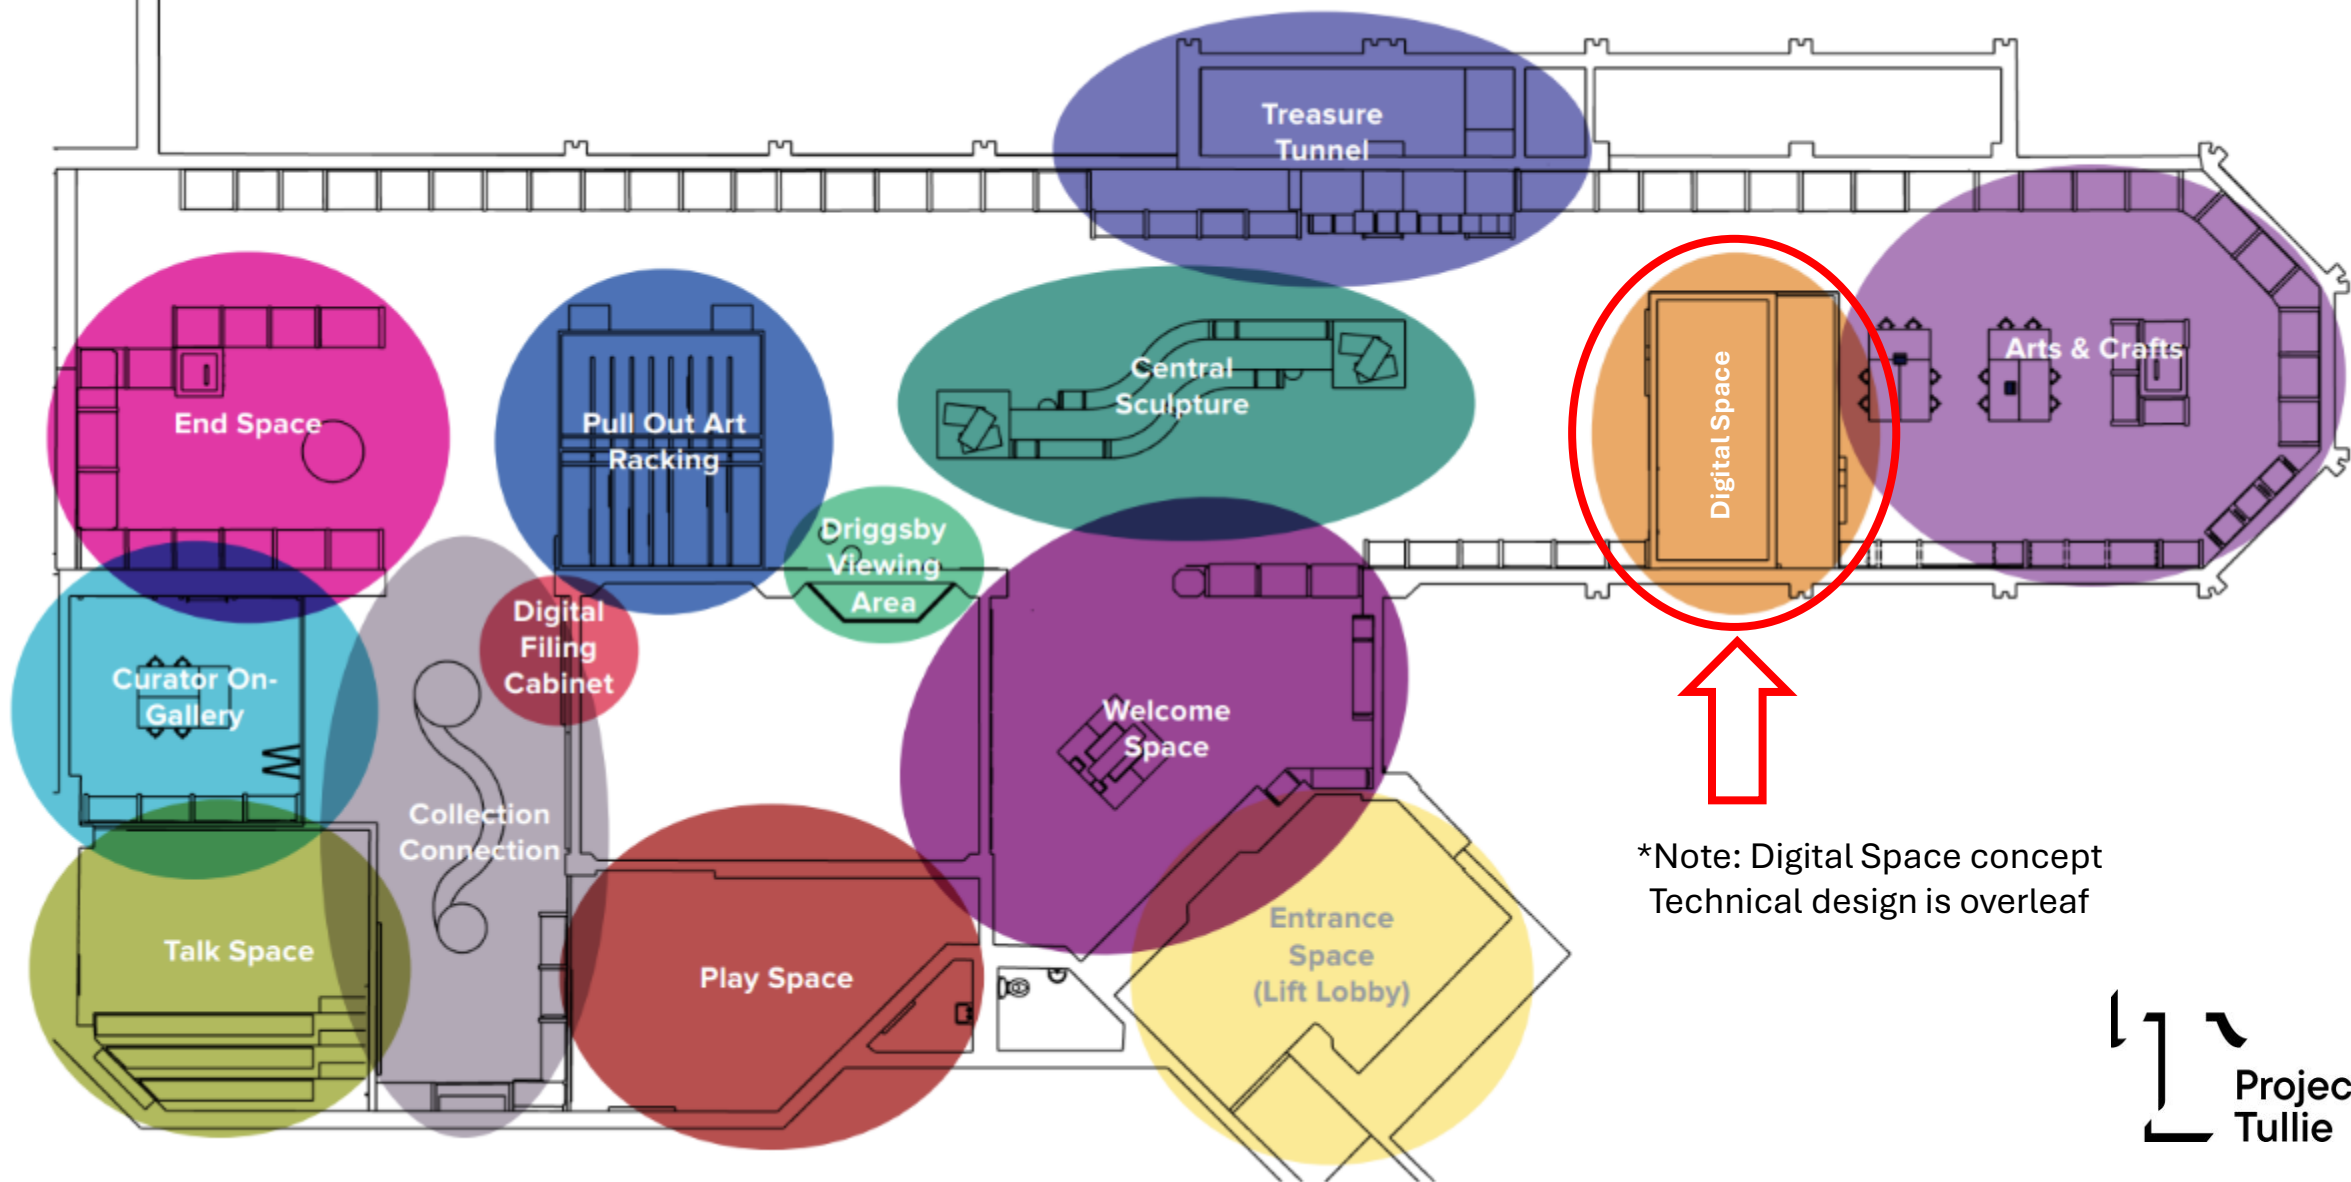


*Note: Digital Space concept
Technical design is overleaf

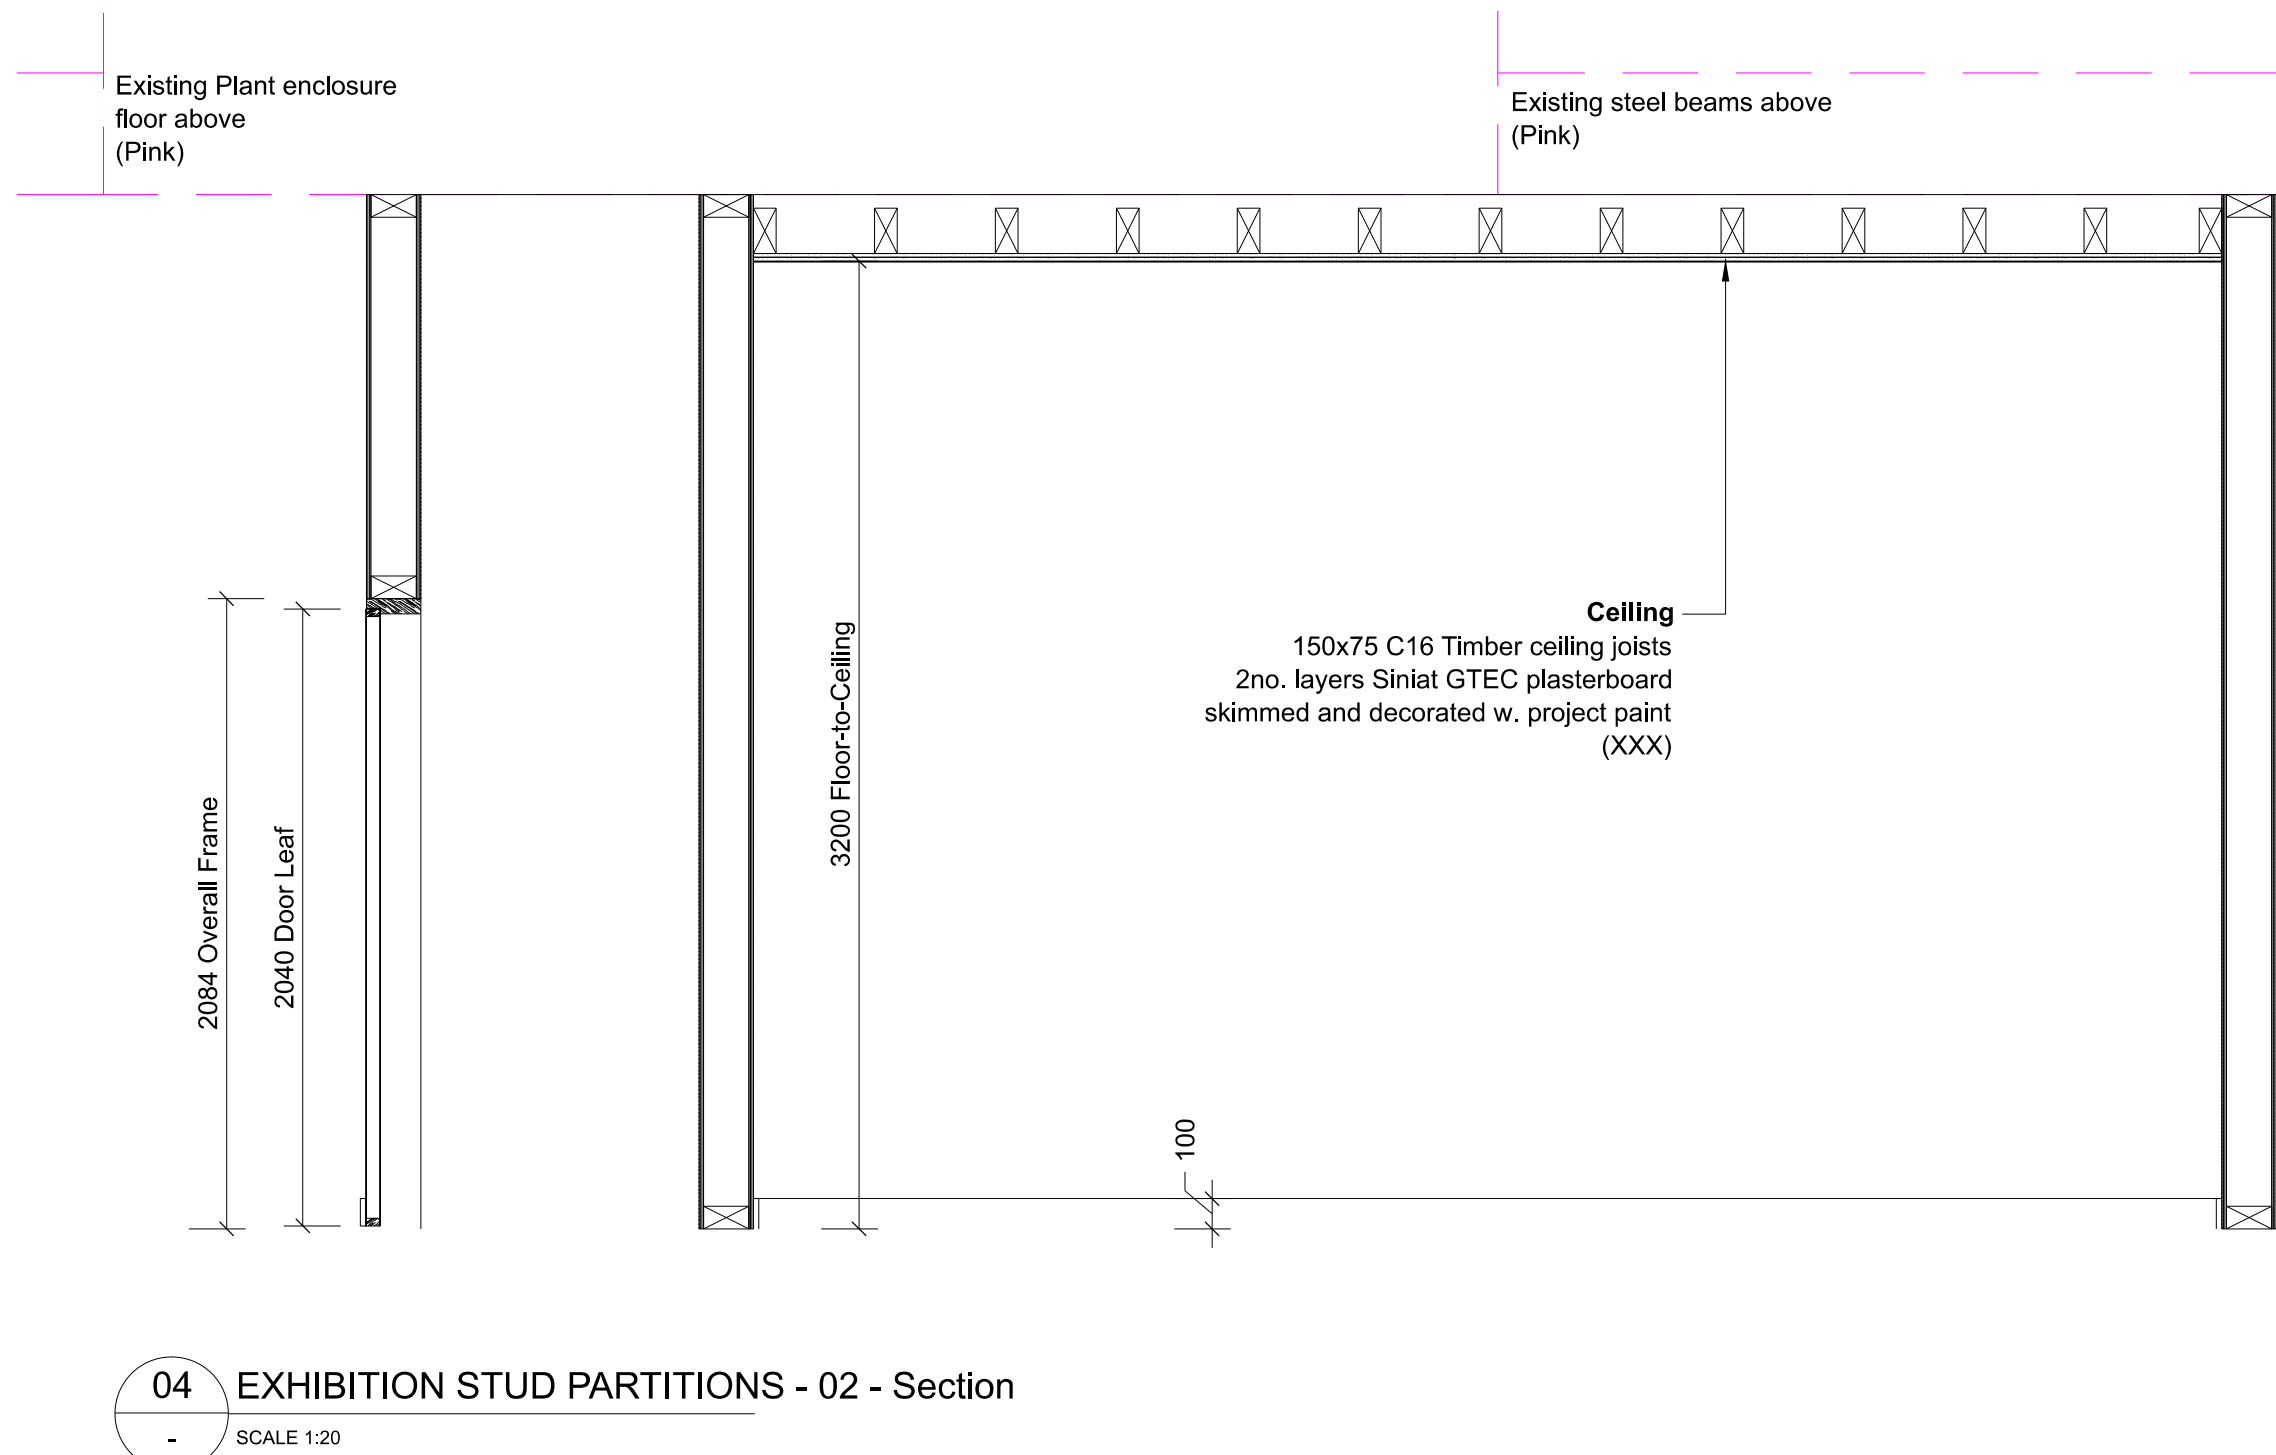

EV	DATE	DESCRIPTION	BY	CHKD
1	06.06.25	Tender Issue	JT	JEM
2	19.09.25	TENDER ISSUE - Design Freeze	JT	JEM
1	25.03.26	CONTRACT ISSUE	JT	JEM
2	XX.XX.26	TBC	JT	JEM

**Rev C2:
Revised base-build timber
stud wall arrangement for
'Talk Space' and 'Curator
On-Gallery'.
Bi-fold Doors included
with base-build.**

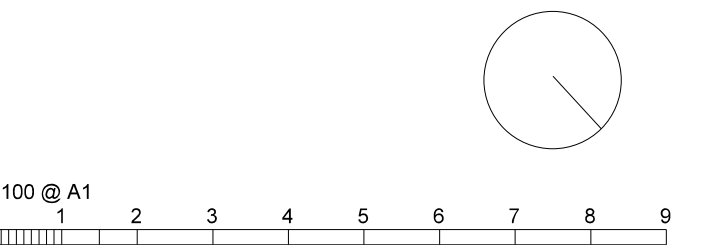

TULLIE

Carlisle's home of culture

Made possible with

 **Heritage
Fund**

dematosryan

99-100 Tummill Street
London EC1M 5QP
T 020 7336 0100
mail@dematosryan.co.uk

PROJECT NAME
Project Tullie
Tullie House, Castle Street
Carlisle, CA3 8TP

FILE
PHASE 3 - GALLERIES
FIRST FLOOR PLAN
EXHIBITION FIT-OUT PARTITIONS - 02

SCALE	DATE	BY	CHECKED
100 @A1	05/06/25	JT	JEM
200 @A3			

CONSTRUCTION

DOCUMENT No. REV

718_A_PH3_DRW_22_302 C2